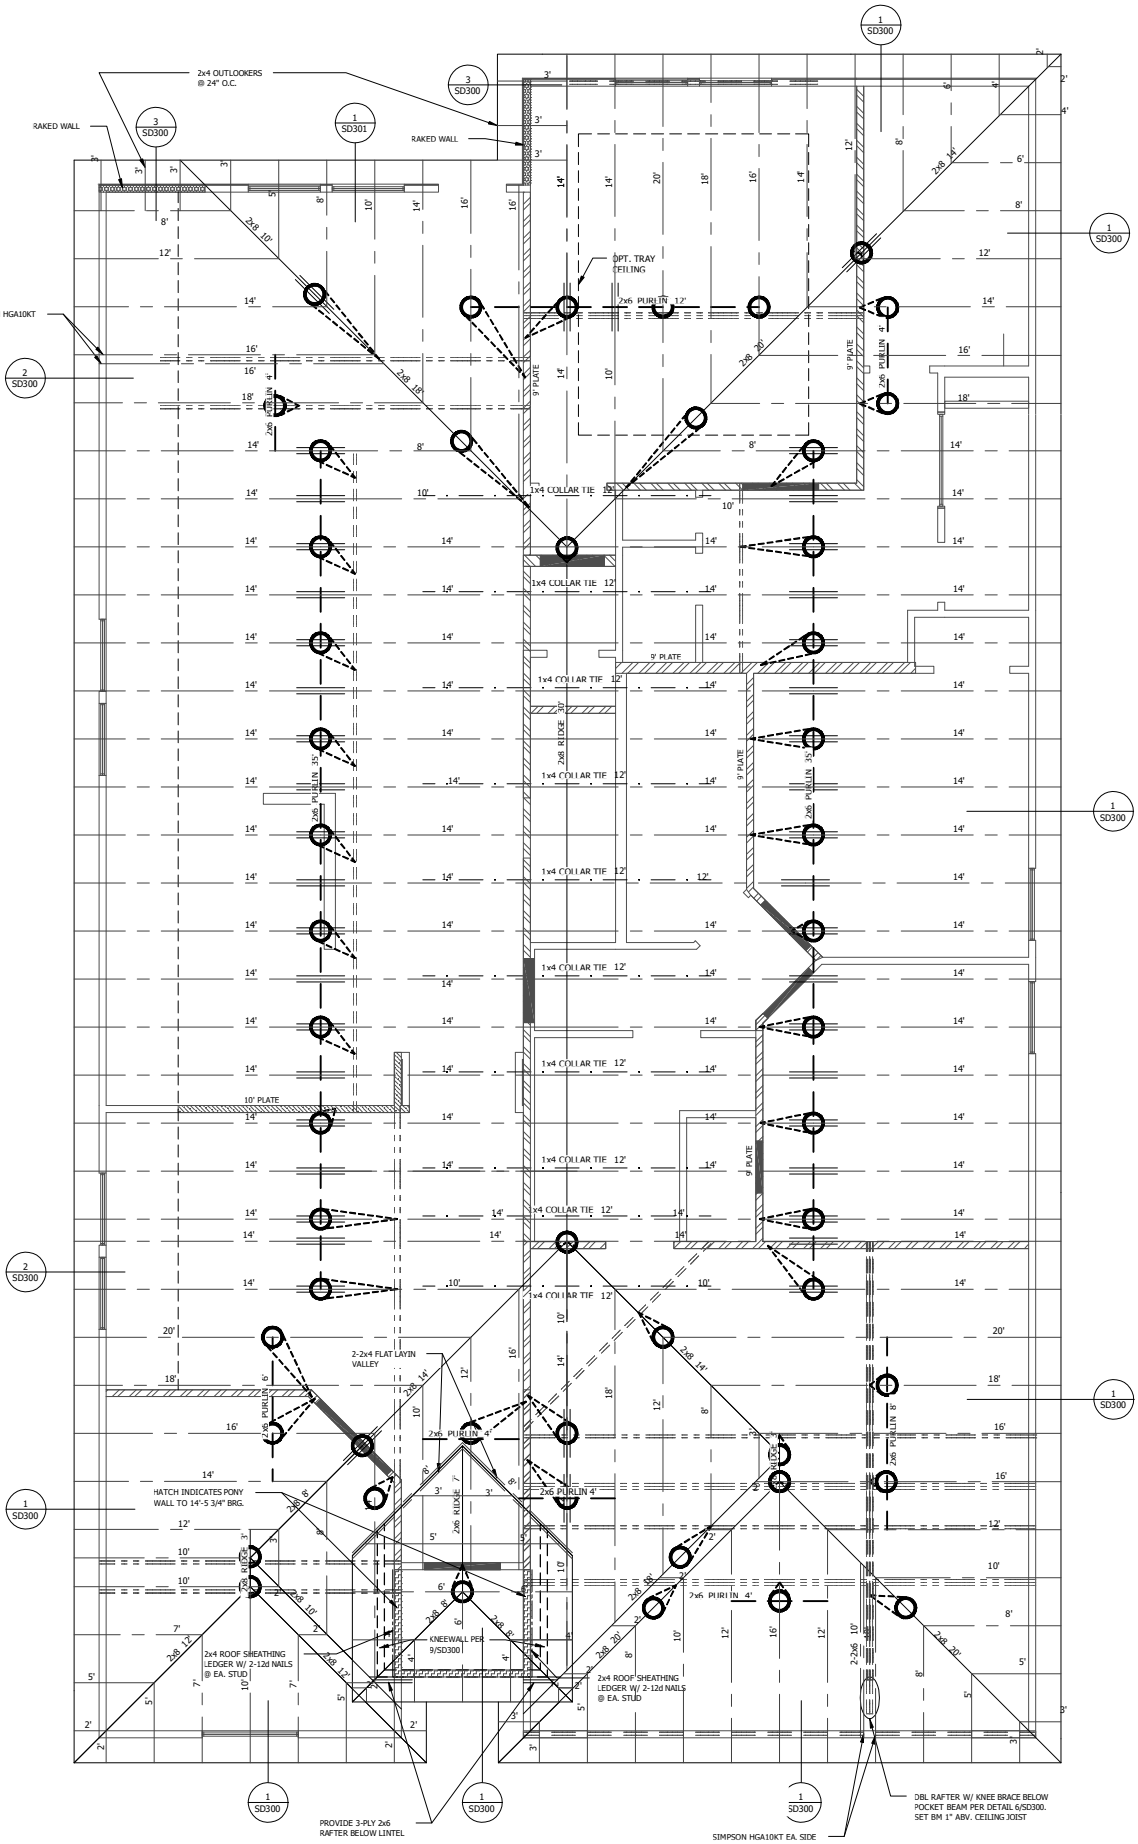

RAFTER FRAMING PLAN - A